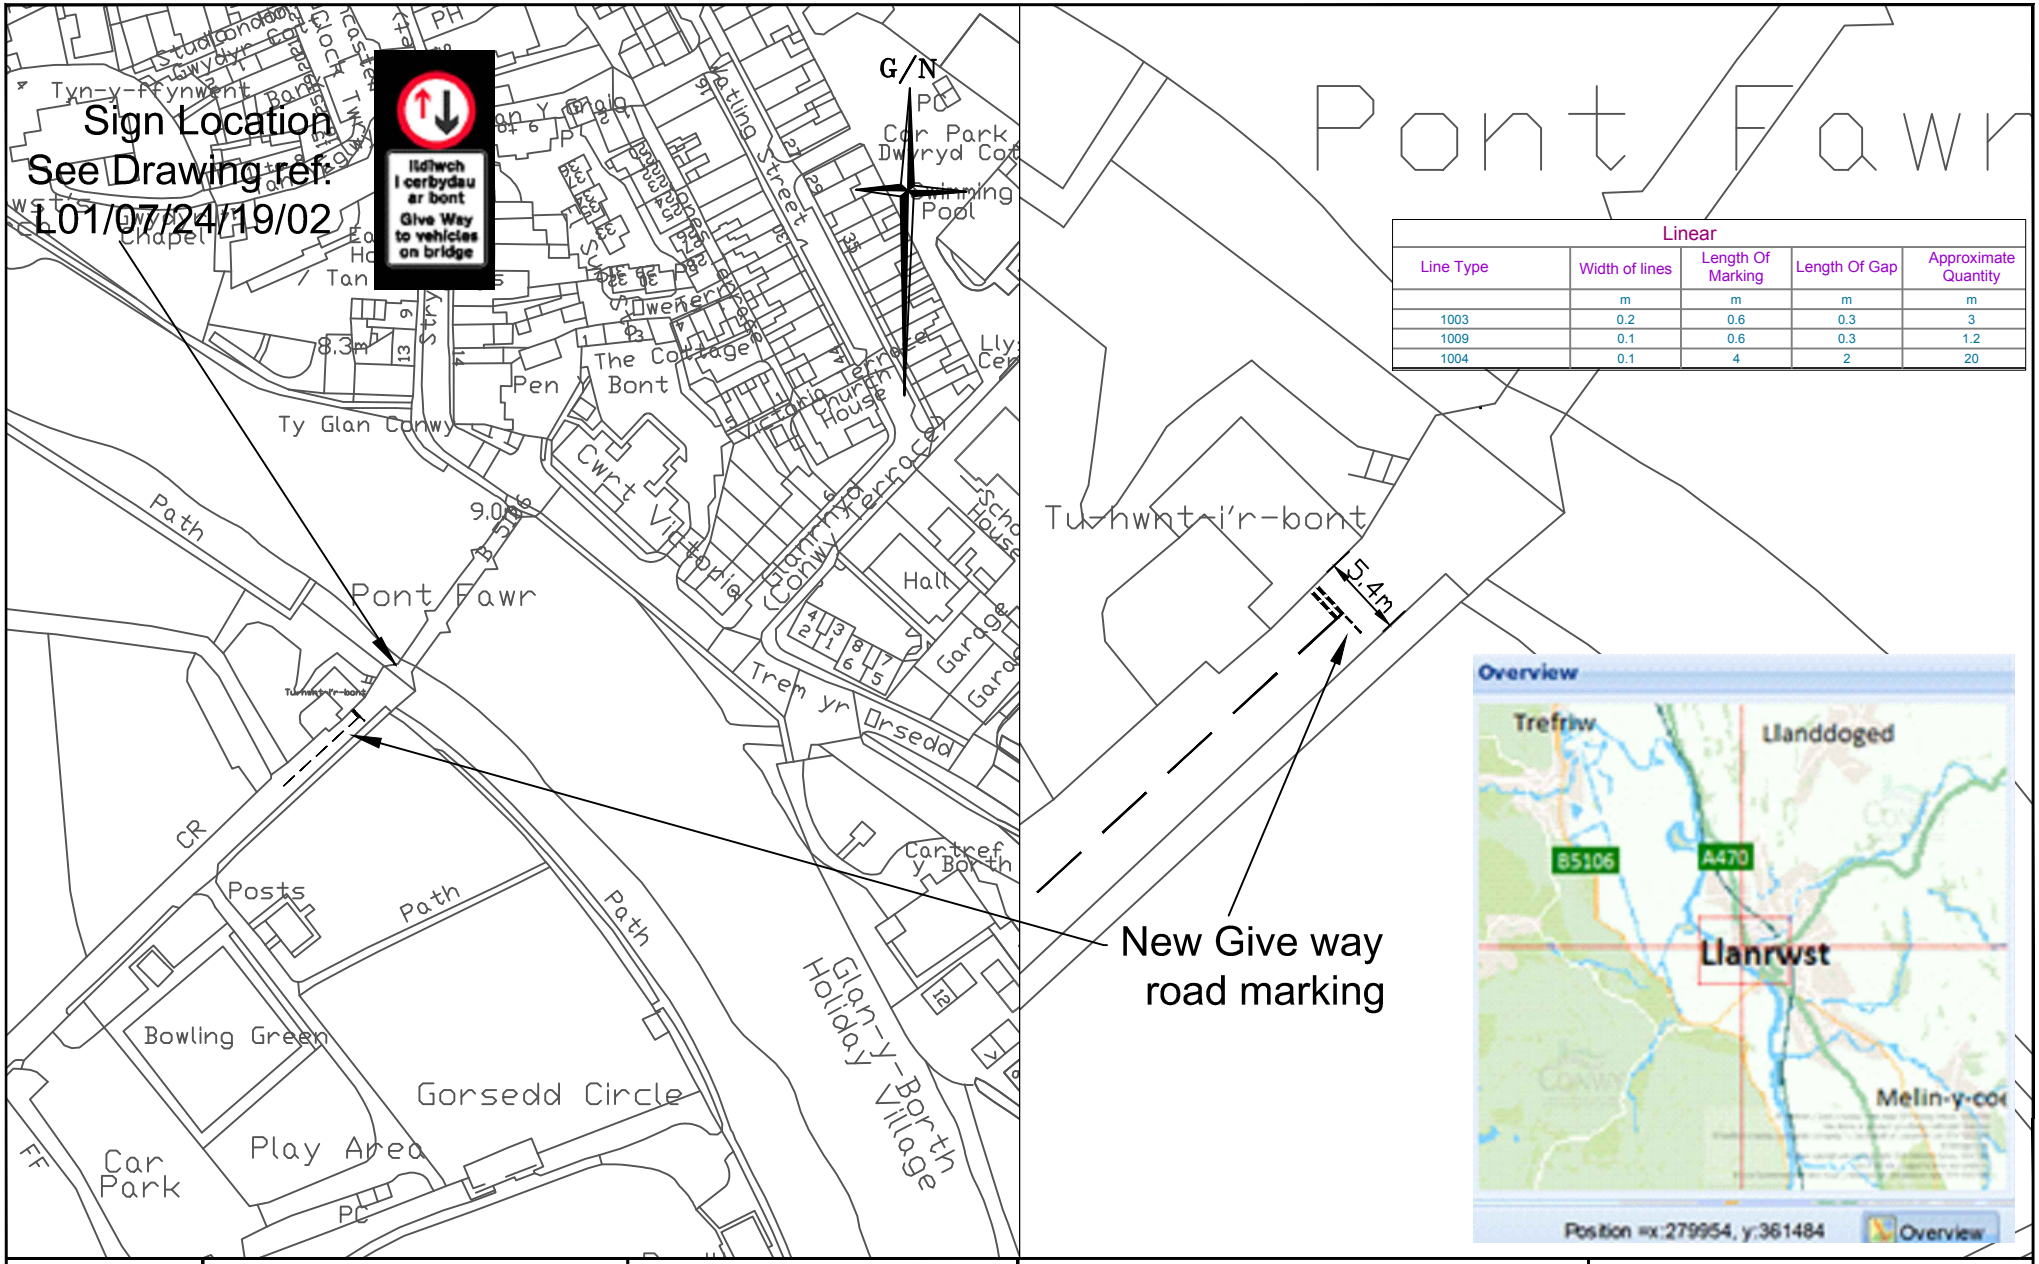

CONWY
CYNGOR BWRDEISTREF SIROL
COUNTY BOROUGH COUNCIL

Geraint Edwards, BEng (Hons) CEng FICE

Pennaeth Yr Amgylchedd, Flyrdd a Chyfleusterau
CYNGOR BWRDEISTREF SIROL CONWY
Swyddfeydd Mochdre
Ffordd Conway
Mochdre
LL28 5AB

Head of Environment, Roads and Facilities
CONWY COUNTY BOROUGH COUNCIL
Mochdre offices
Conwy Road
Mochdre
LL28 5AB

Lleoliad / Location

Pont Fawr, Llanrwst

•Rhaid darparu pob marc ffordd gerbydau yn unol â Rheoliadau a Chyfarwyddiadau Cyffredinol Arwyddion Traffig 2019, y Llawlyfr Arwyddion Traffig (Penodau 1-8), a darluniau gwaith Llywodraeth Cymru - Rhaid darparu testun Cymraeg uwch ben y testunSaesneg, yn unol a pholisi Conwy.

All carriageway markings must be provided in accordance with the Traffic Signs and General Directions 2019, the Traffic Signs Manual (Chapters 1-8), and Welsh Assembly Government working drawings - Welsh text must be provided above English text, as per Conwy policy.

Drawing ref: L01/05/24/19/01

Dyddiad / Date: 04/06/19

Gwiriwyd gan / Checked by: JCS

NTS - Do not scale from this drawing.